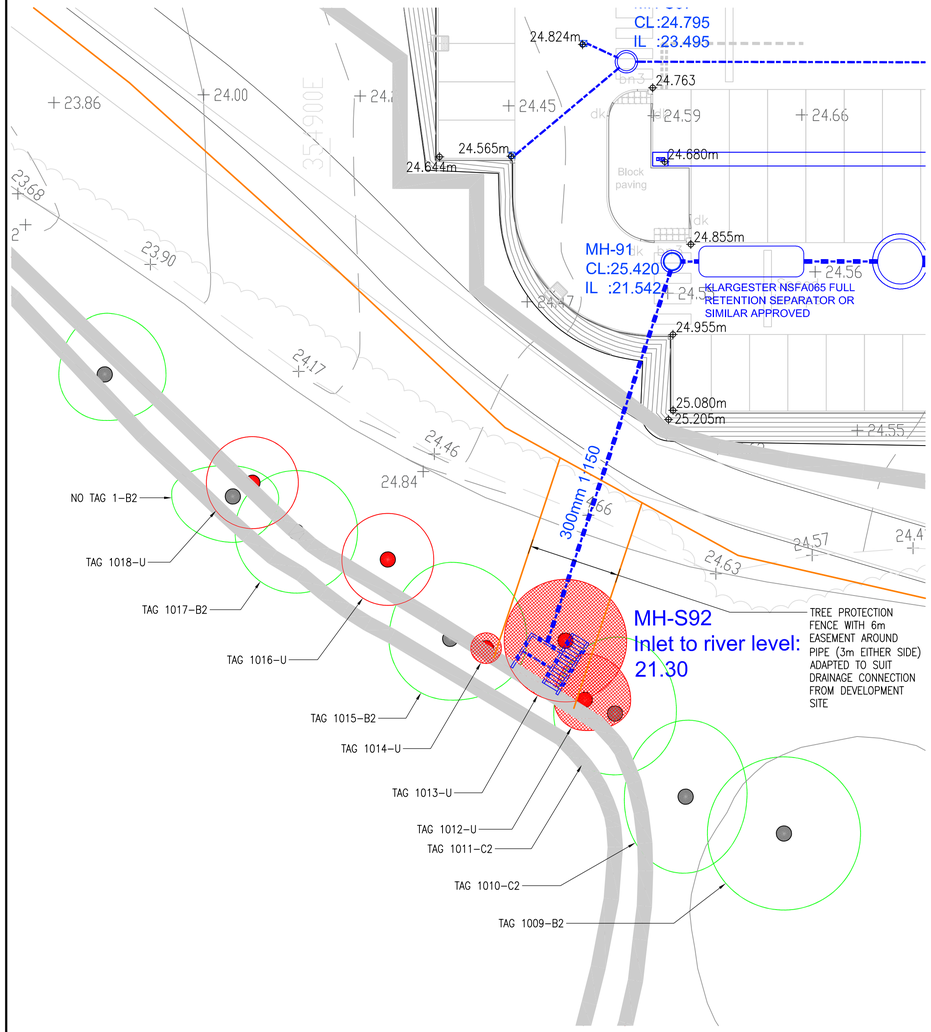

ENLARGED PLAN

(Scale 1:200)

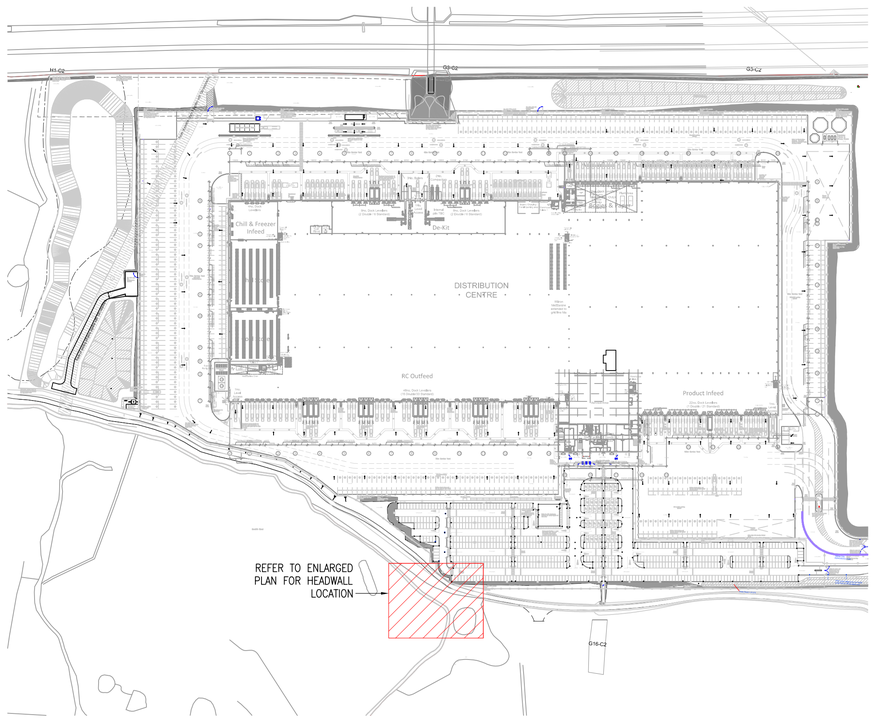

SITE LOCATION PLAN

(Scale 1:2500)

Do not scale from this drawing.

SAFETY HEALTH AND ENVIRONMENTAL INFORMATION

IN ADDITION TO THE HAZARD/RISKS NORMALLY ASSOCIATED WITH THE TYPES OF WORK DETAILED ON THIS DRAWING, NOTE THE FOLLOWING RISKS AND INFORMATION.

RISKS LISTED HERE ARE NOT EXHAUSTIVE. REFER TO DESIGN ASSESSMENT FORM NO.

CONSTRUCTION

NOTHING THAT A COMPETENT CONTRACTOR WOULD NOT ALREADY BE AWARE OF.

DEMOLITION

NOTHING THAT A COMPETENT CONTRACTOR WOULD NOT ALREADY BE AWARE OF.

FOR INFORMATION RELATING TO USE, CLEANING AND MAINTENANCE SEE THE HEALTH AND SAFETY FILE

IT IS ASSUMED THAT ALL WORKS WILL BE CARRIED OUT BY A COMPETENT CONTRACTOR WORKING, WHERE APPROPRIATE, TO AN APPROVED METHOD STATEMENT.

KEY:

EXISTING TREES TO BE REMOVED

EXISTING TREES TO BE RETAINED

TREE PROTECTION FENCE LINE AS DETAILED BY ECOLOGY PRACTICE

Rev.	Date	Description	Drwn.	Chkd.	Appd.
B	31/07/20	DRAWING NUMBER CHANGED TO 31, TO AVOID NUMBER CLASH	PMJ	DNT	DNT
A	22/07/20	FIRST ISSUE	PMJ	DNT	DNT

FAIRHURST
Clifton Heights
Triangle West
Clifton
BRISTOL
BS8 1EJ
Tel: 0117 925 0259
Fax: 0844 381 4412

Client: T.J.MORRIS

Project Title:
OMEGA ZONE 8
ST. HELENS
NEW DISTRIBUTION HUB

Drawing Title:
HEADWALL OUT FALL
AND TREE REMOVAL PLAN

Scale at A1:	Status:	
1:250	Preliminary	
Drawn:	Checked:	Approved:
PMJ	DNT	DNT
Date:	Date:	Date:
22/07/20	22/07/20	22/07/20

Drawing No.: 131504 UNIT 1 DWG.31 Revision: B