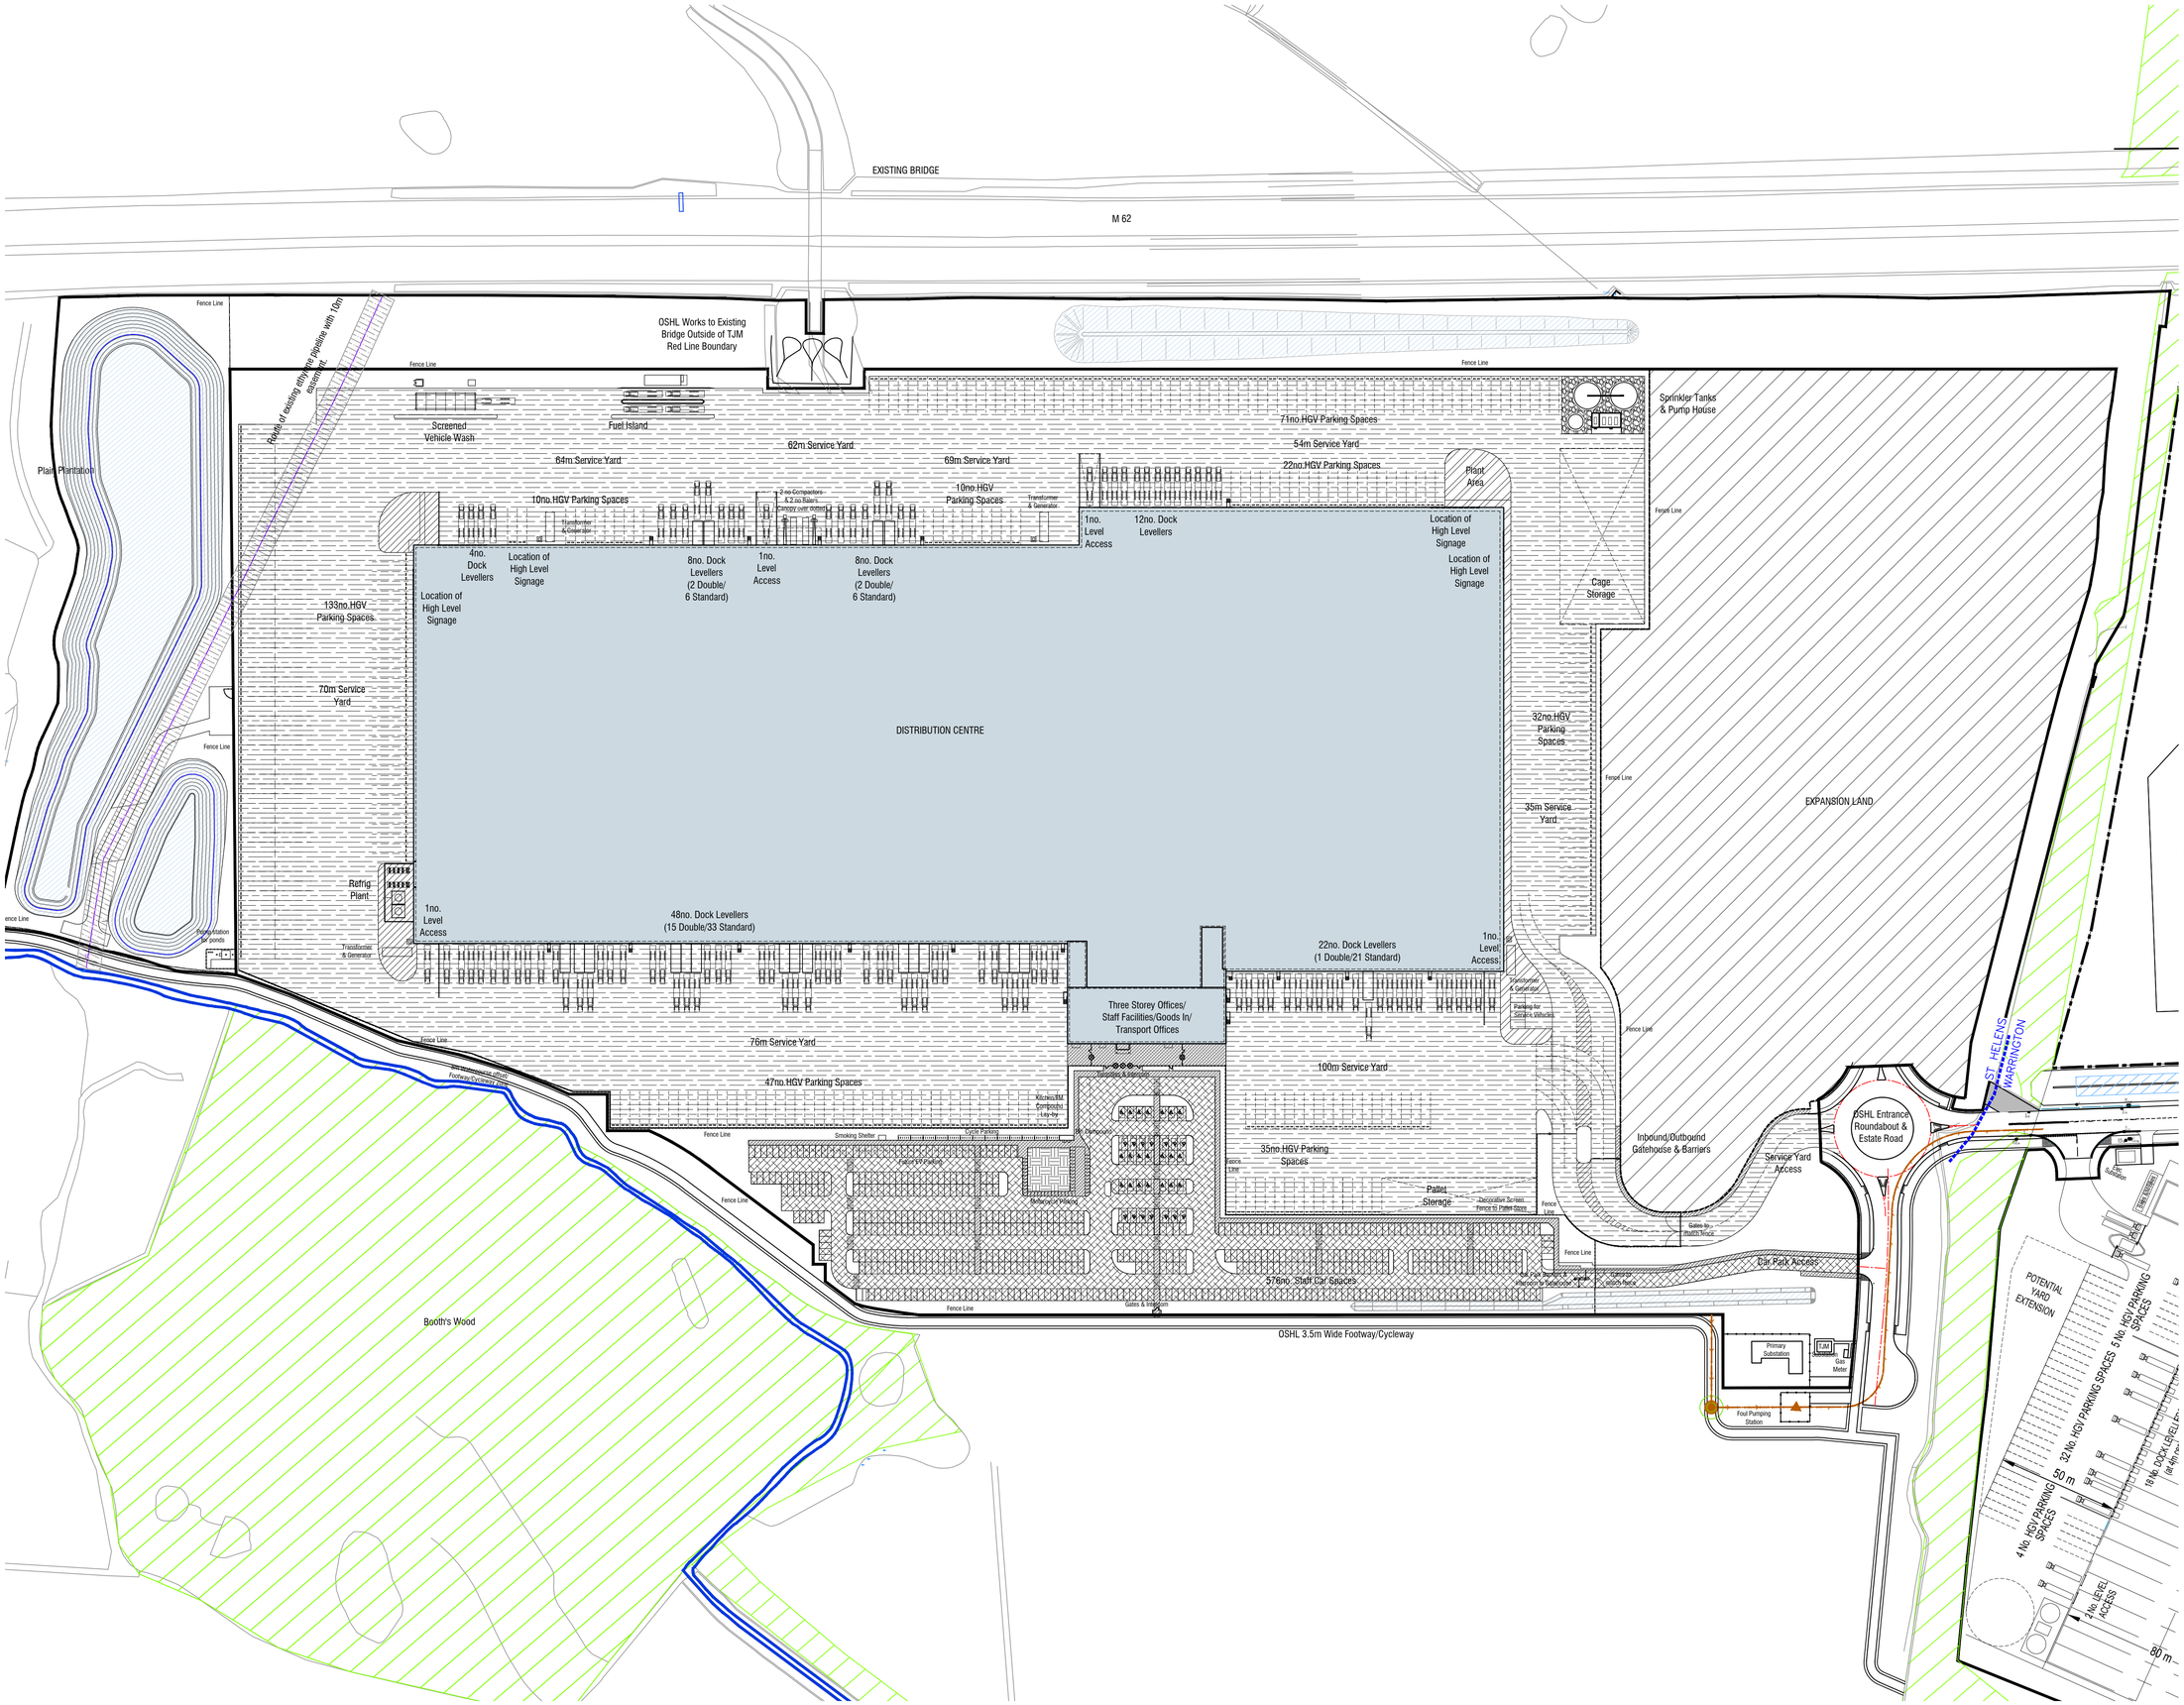
EXISTING BRIDGE
M 62
OSHL Works to Existing Bridge Outside of TJM Red Line Boundary
Route of existing although pipeline with 10m easement.
Fence Line
Plain Plantation
Screened Vehicle Wash
Fuel Island
62m Service Yard
64m Service Yard
69m Service Yard
71no.HGV Parking Spaces
54m Service Yard
22no.HGV Parking Spaces
Sprinkler Tanks & Pump House
Plant Area
10no.HGV Parking Spaces
2 no Compactors & 2 no Balers Canopy over outside
10no.HGV Parking Spaces
Transformer & Generator
1no. Level Access
12no. Dock Levellers
Location of High Level Signage
4no. Dock Levellers
Location of High Level Signage
8no. Dock Levellers (2 Double/ 6 Standard)
1no. Level Access
8no. Dock Levellers (2 Double/ 6 Standard)
Location of High Level Signage
Location of High Level Signage
Cage Storage
133no.HGV Parking Spaces.
70m Service Yard
DISTRIBUTION CENTRE
32no.HGV Parking Spaces
35m Service Yard
EXPANSION LAND
Refrig Plant
1no. Level Access
48no. Dock Levellers (15 Double/33 Standard)
22no. Dock Levellers (1 Double/21 Standard)
1no. Level Access
Transformer & Generator
Parking for Service Vehicles
Three Storey Offices/ Staff Facilities/Goods In/ Transport Offices
76m Service Yard
47no.HGV Parking Spaces
100m Service Yard
Kitchen/BM Compound Lay-by
Smoking Shelter
Cycle Parking
Footway/Cycleway adjacent
Footway/Cycleway adjacent
Fence Line
Fence Line
Fence Line